


5247052650528305301053190533705355053730539105409054270544505463054810549905517055350555305571055890560705625056430566105679056970571505733057510576905787058050582305841058590587705895059130593105949059670598505003050210503905057050750509300

WARNING

THIS DRWG. IS NOT TO BE USED FOR CONSTRUCTION PURPOSES, THE LOCATION OF THE PIPE MUST BE VERIFIED AND PEGGED ON SITE BY THE PIPELINE OPERATOR BEFORE ANY EXCAVATION OR CONSTRUCTION WORK COMMENCES.

FOR FURTHER DETAILS PLEASE CONTACT
FISHER GERMAN ON 0845 070 1245

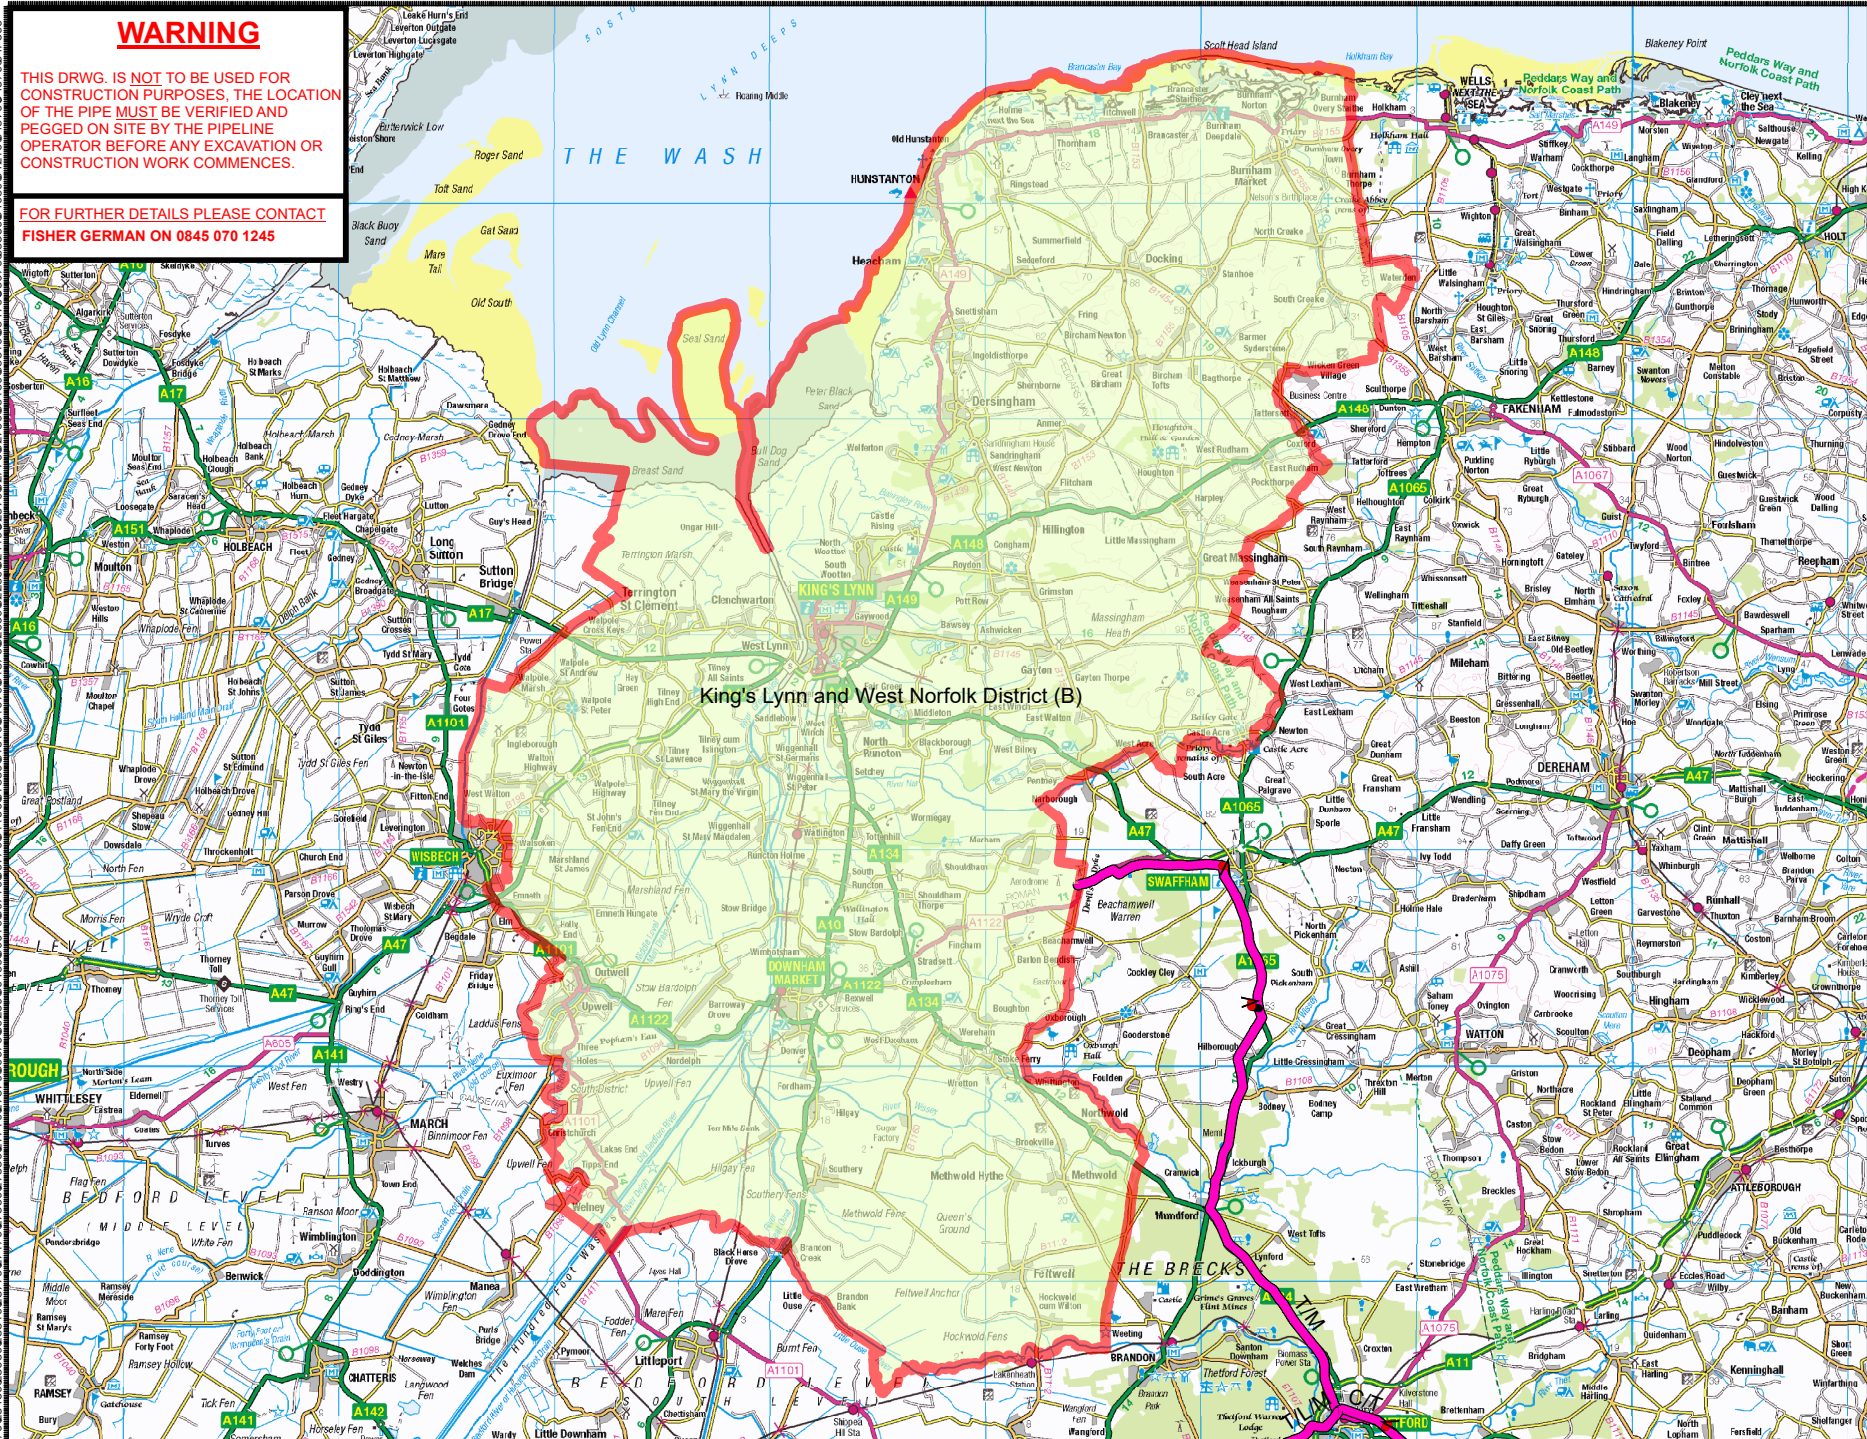

OVERVIEW WINDOW



Legend

- EXOLUM
- Cathodic Protection

Nearest Postcode:
PE33 9JS

Latitude & Longitude:
52.645446 , 0.57543891

Site centre coordinates:
567,792 - 315,897

CLIENT:



TITLE:
LOCATION PLAN EXTRACT
OF PIPELINES T/M

SCALE: 1:350,000@ A4
DATE: 08/07/2022



THIS DRAWING IS PROTECTED BY COPYRIGHT.
IT MAY NOT BE REPRODUCED IN ANY FORM OR
BY ANY MEANS FOR ANY PURPOSE WITHOUT
WRITTEN PERMISSION OF FISHER GERMAN LLP
CHARITABLE SURVIVOR



The Estates Office, Norman Court
Ashby de la Zouch,
Leicestershire, LE65 2UZ

Telephone 0845 070 1245

DRAWING NO:
Kings Lynn and West Norfolk