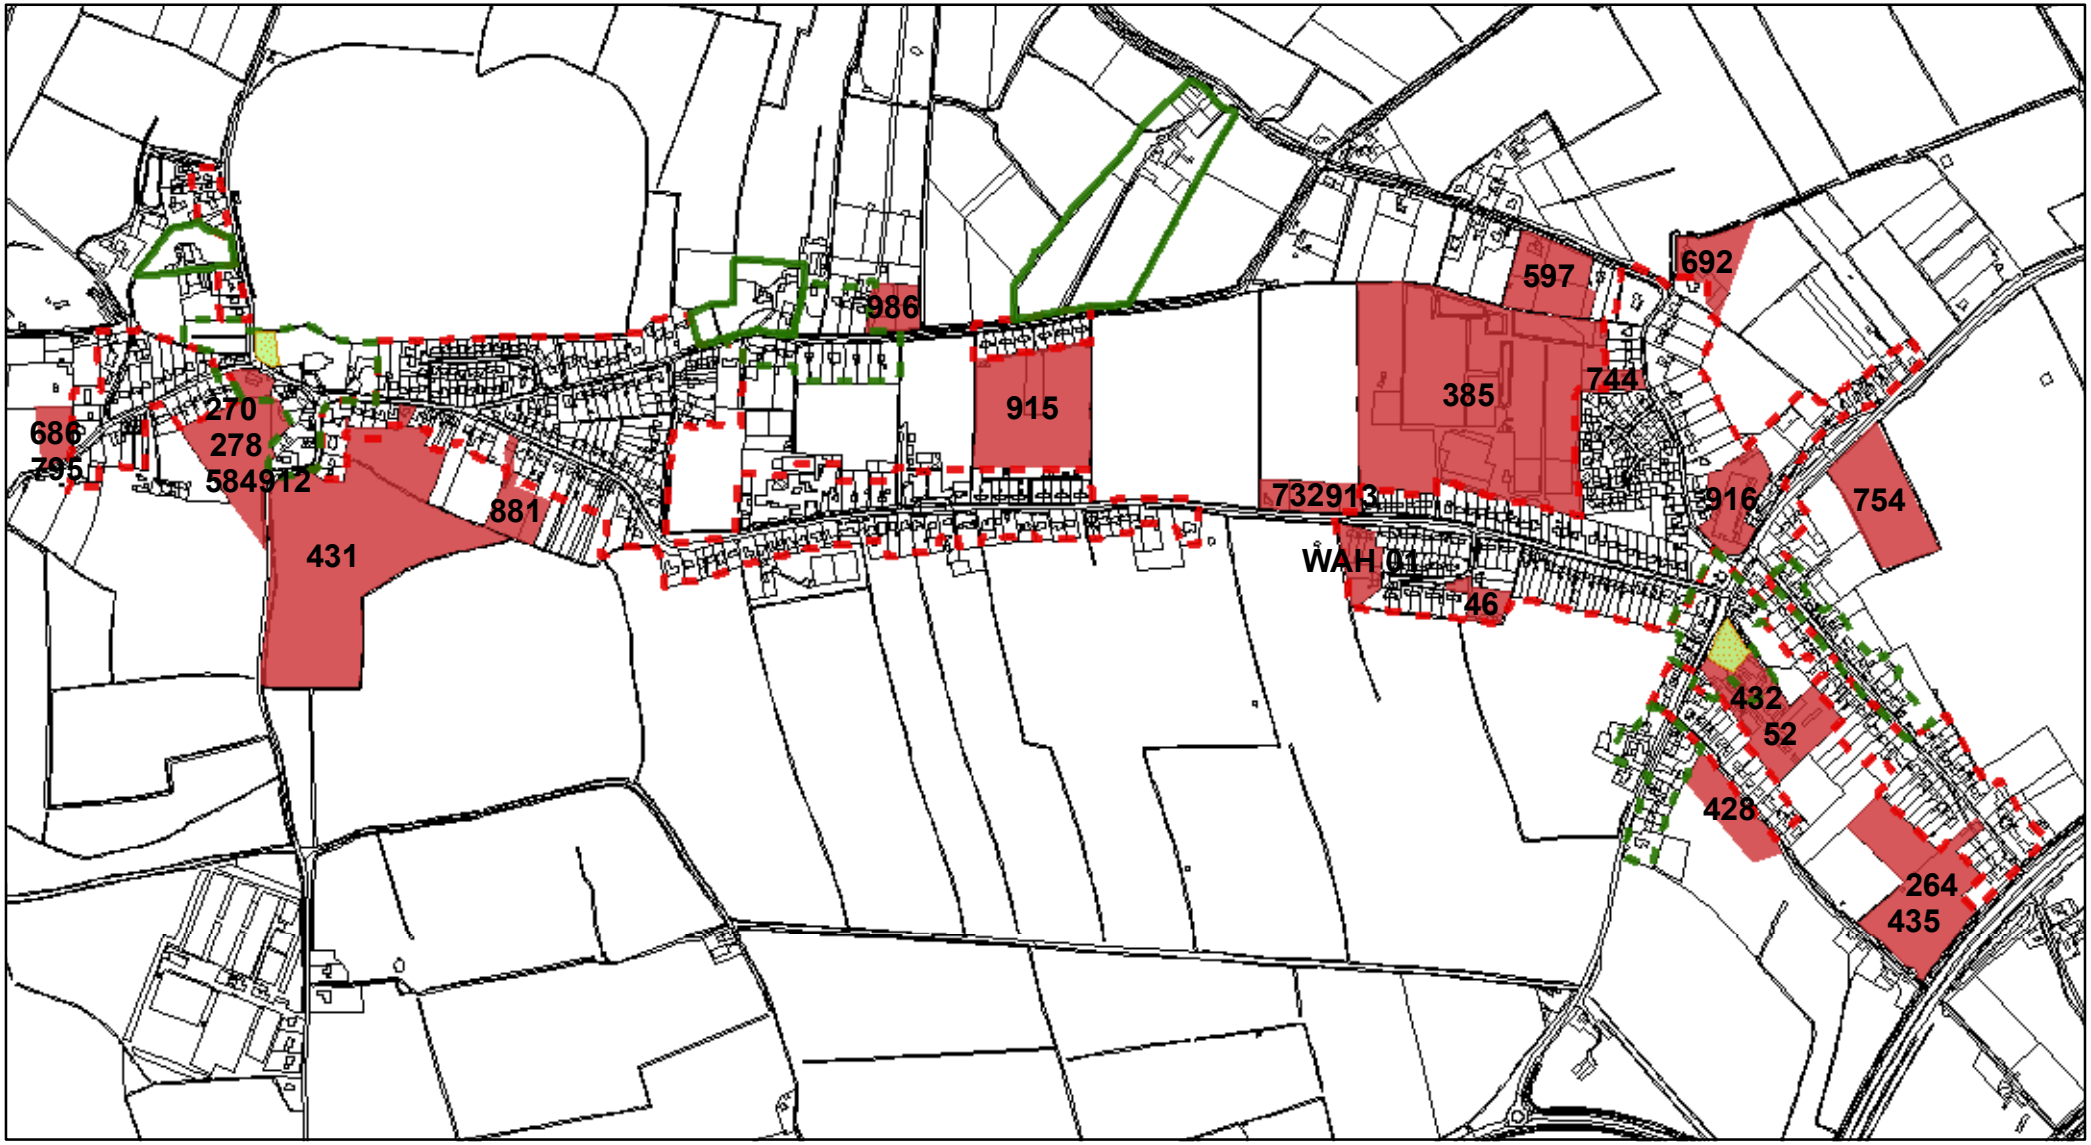

Borough Council of
King's Lynn &
West Norfolk

Tel. 01553 616200 - Fax. 01553 691663

Title

West Walton/Walton Highway

N
W E
S

Scale

1:11,000

Date

17/11

Project / Details

Strategic Housing Land Availability Assessment

Drawn by / Department

Policy

Drawing / Reference Number

95

Key

- Accepted
- Partially accepted
- Rejected

COPYRIGHT
This map is reproduced from Ordnance Survey material with the permission of Ordnance Survey on behalf of the Controller of Her Majesty's Stationery Office © Crown copyright. Unauthorised reproduction infringes Crown copyright and may lead to prosecution or civil proceedings. 100024314 - 2010.